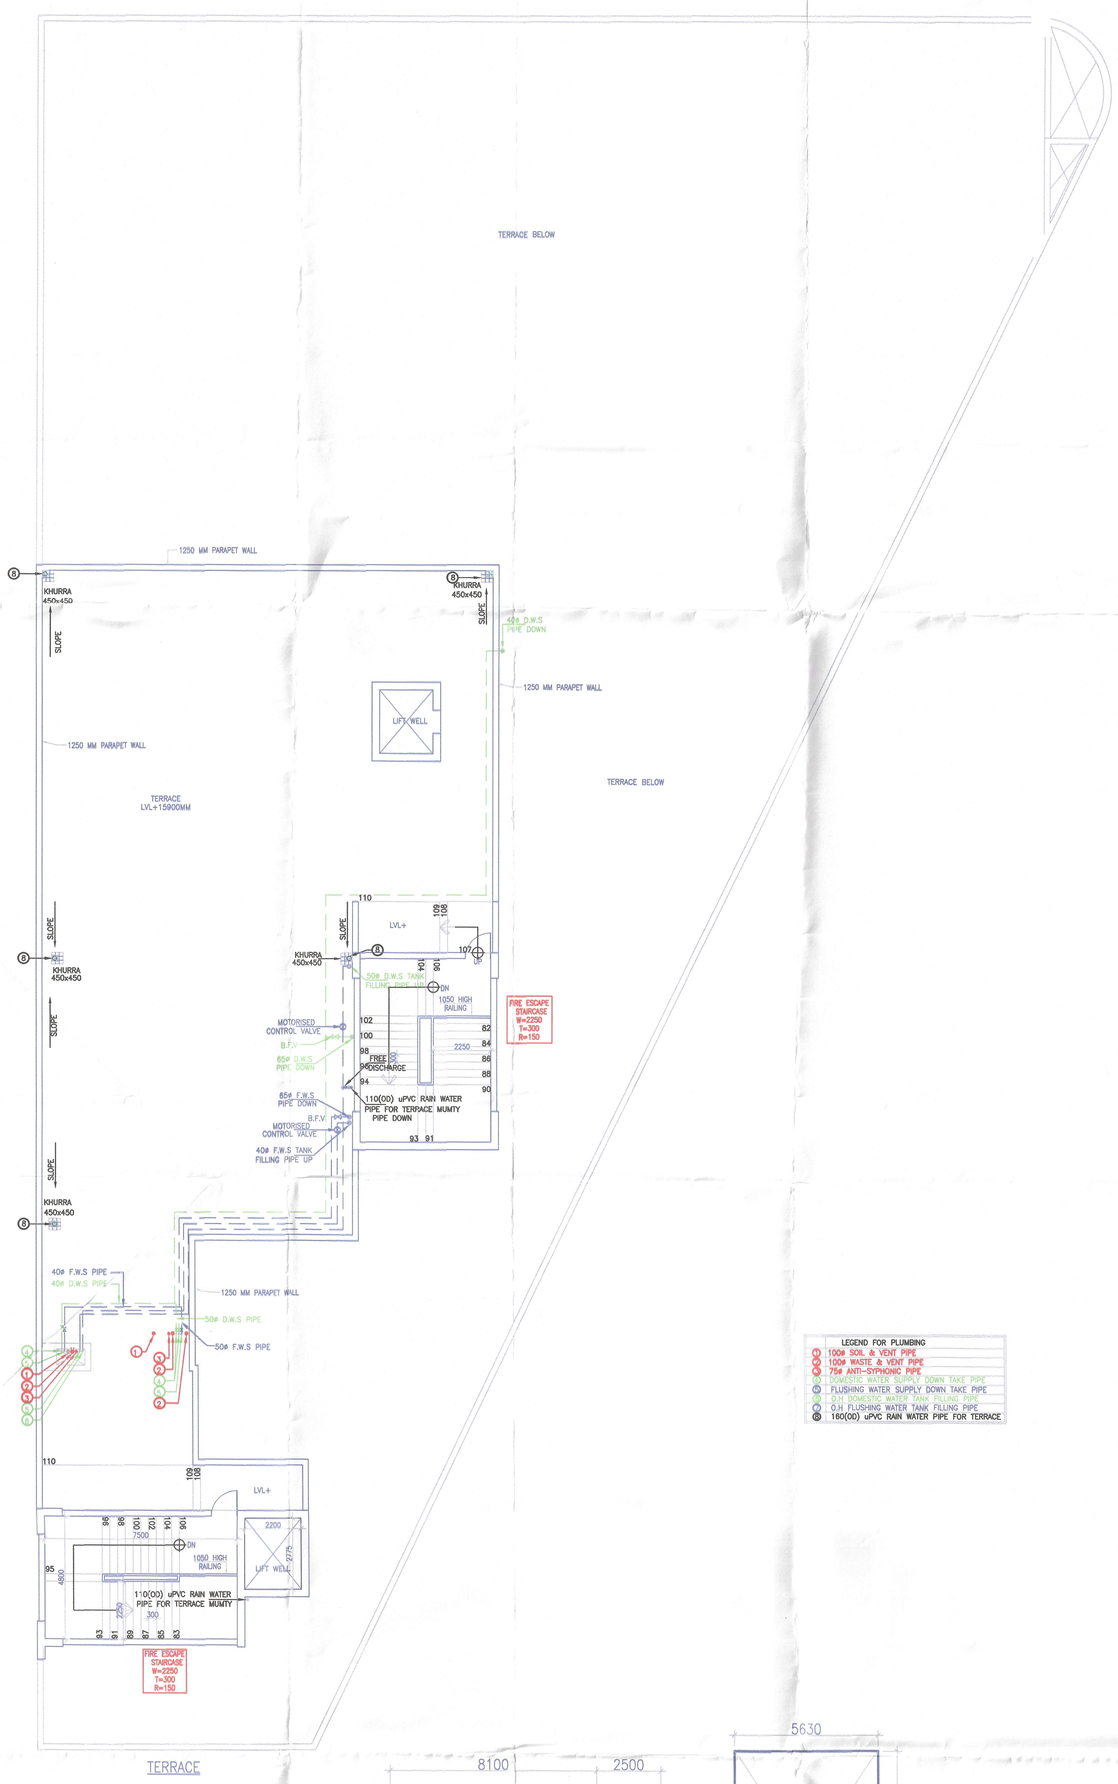

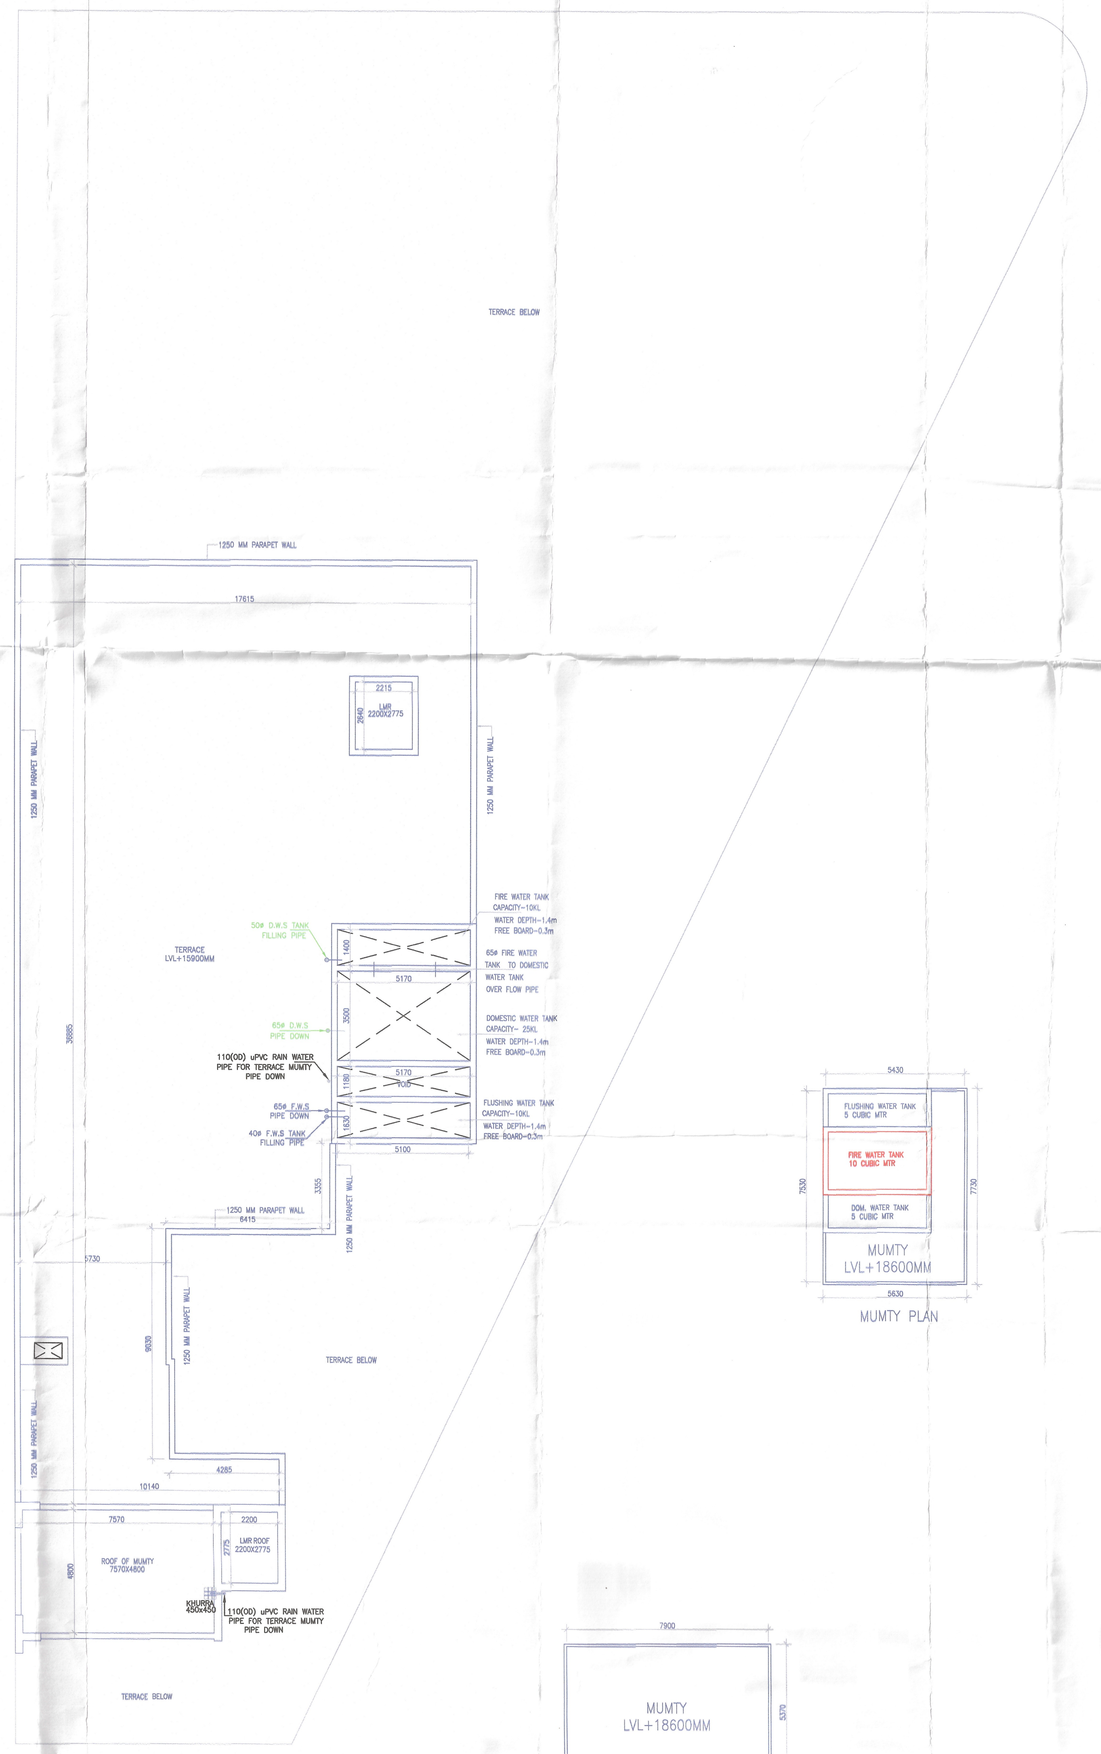

MUMTY PLAN

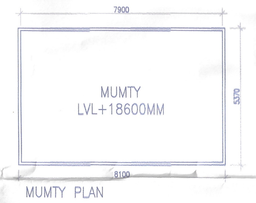

MUMTY PLAN

LEGEND FOR PLUMBING

- 100ø SOIL & VENT PIPE
- 100ø WASTE & VENT PIPE
- 75ø ANTI-SYPHONIC PIPE
- DOMESTIC WATER SUPPLY DOWN TAKE PIPE
- FLUSHING WATER SUPPLY DOWN TAKE PIPE
- 0.H DOMESTIC WATER TANK FILLING PIPE
- 0.H FLUSHING WATER TANK FILLING PIPE
- 160(OD) uPVC RAIN WATER PIPE FOR TERRACE

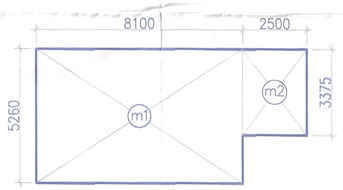

MUMTY AREA

MUMTY AREA									
GROSS – A									
m1	=	1	X	8.100	X	5.260	=	42.606	SQM
m2	=	1	X	2.500	X	3.375	=	8.438	SQM
m3	=	1	X	5.630	X	8.630	=	48.587	SQM
						TOTAL	=	99.630	SQM

Note :-

1. BUILDING HAS AUTOMATIC SPRINKLER SYSTEM WHEREVER REQUIRED BY NBC
2. BUILDING WILL BE DESIGNED (STRUCTURES) AS PER RELEVENT IS CODES FOR EARTH QUAKE RESISTANCE.
3. 100% POWER BACKUP/ MECHANICAL VENTILATED SHAFTS.

Shopping Malls having multi-storey building with basement, with or without multiplex inside and constructed with medium type of construction"B" @ Rs. 3284/- per sq. feet

SANCTIONED.
To be read in conjunction with
Memo No. 3571-91 Dt. 13-09-2023
Valid upto - 12-09-2025

Senior Town Planner
Minor Circle-cum-
Chairman Building Plan
Approval Committee

ARCHITECTS

DESIGN CONSULTANT

Nidhi Tiwary
ARCHITECT
H 512 EXPRESS, M3
SECTOR 1 MANESAR
GURUGRAM
HARYANA
122052
tel. 9818691530
email
nidhitiwary67@gmail.com

PROJECT:

PROPOSED BUILDING PLAN OF COMMERCIAL SITE FOR AN AREA MEASURING 0.7892 ACRES IN INDUSTRIAL PLOTTED COLONY OVER AN AREA MEASURING 15.90625 ACRES (LICENCE NO .151 OF 2022 DATED 29/09/22) IN SECTOR -1-A DISTT. SIRSA BEING DEVELOPED BY MANSOON BUILDWELL PVT. LTD.

OWNER'S SEAL & SIGNATURE

For Monsoon Buildwell Private Limited

Director

ARCHITECT'S SEAL & SIGNATURE

NIDHI TIWARY
ARCHITECT

APR.-2022. | Scale : 1:100

Drawing Title:- TERRACE & MUMTY PLAN

Drawing No:- T-04

2