ELEVATION-AA

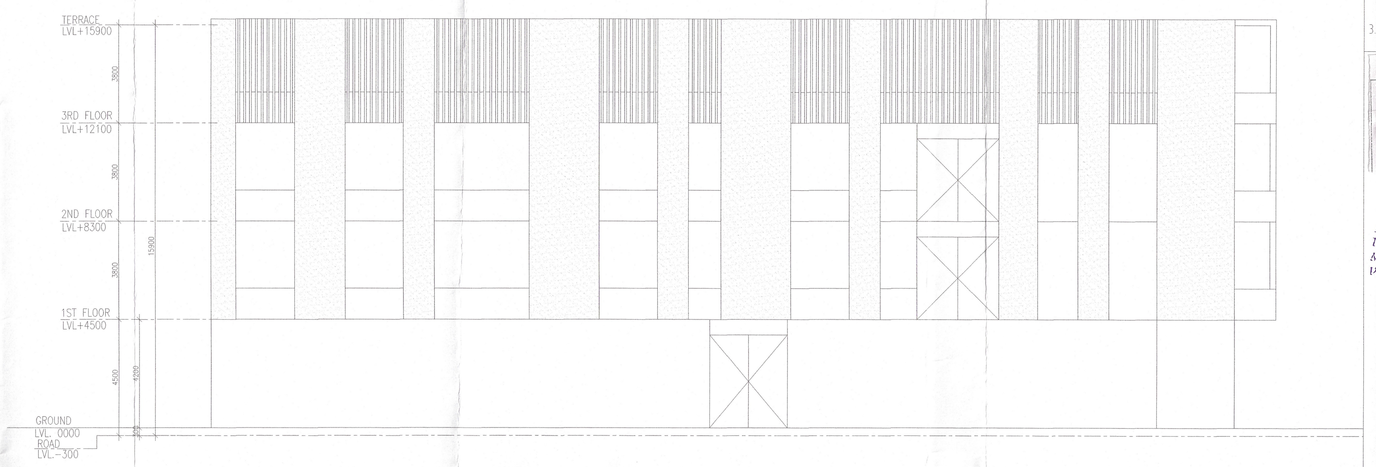

ELEVATION-BB

ELEVATION-DD

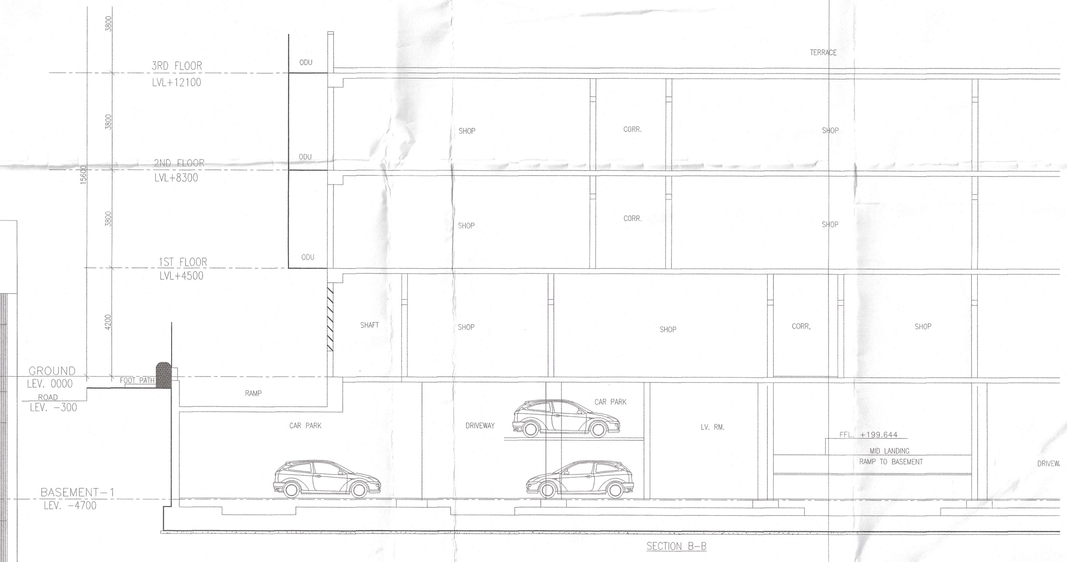

SECTION B-B

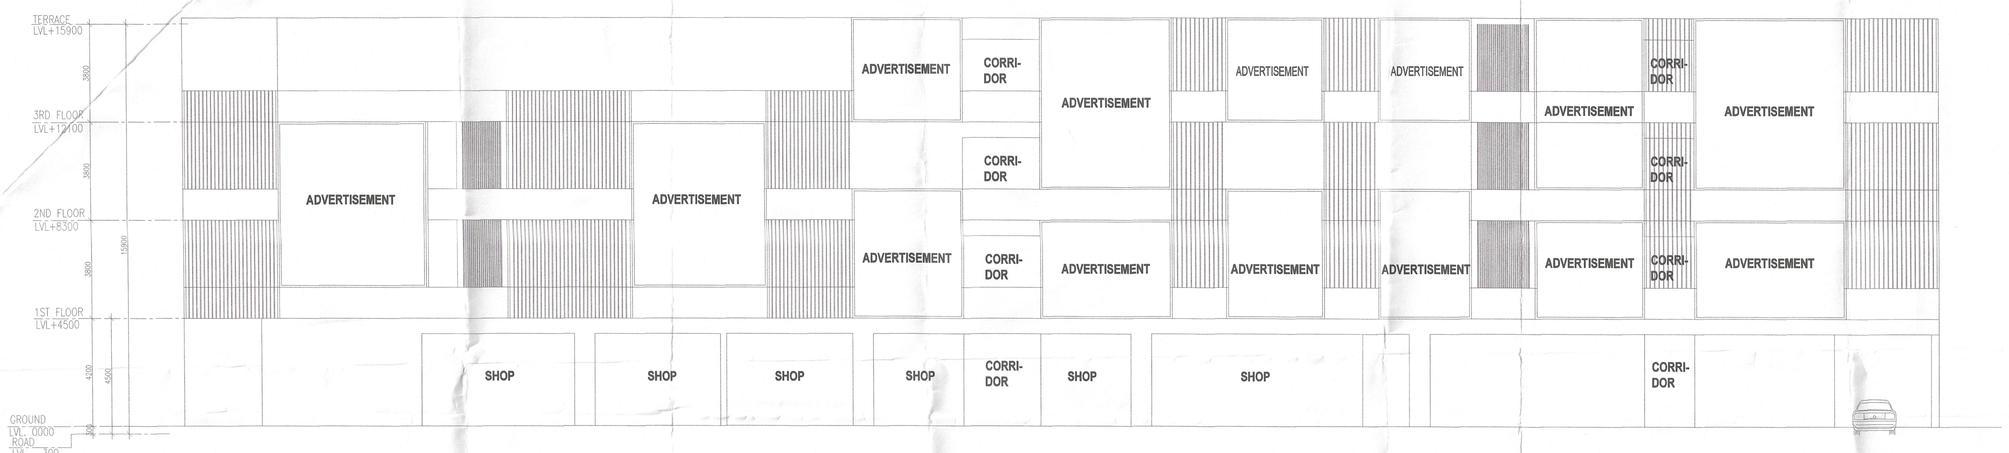

ELEVATION-CC

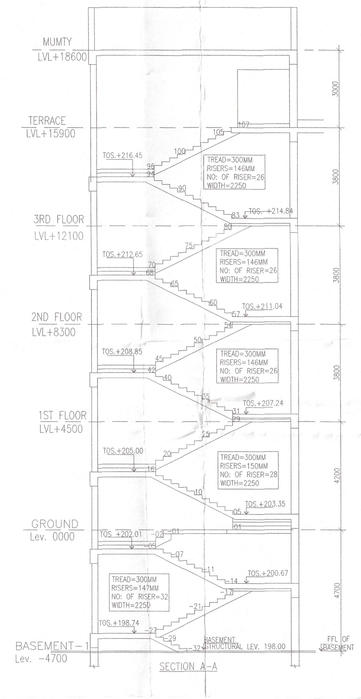

SECTION A-A

Note :-

1. BUILDING HAS AUTOMATIC SPRINKLER SYSTEM WHEREVER REQUIRED BY NBC.
2. BUILDING WILL BE DESIGNED (STRUCTURES) AS PER RELEVENT IS CODES FOR EARTH QUAKE RESISTANCE.
3. 100% POWER BACKUP/ MECHANICAL VENTILATED SHAFTS.

Shopping Malls having multi-storey building with basement, with or without multiplex inside and constructed with medium type of construction"B" @ Rs. 32[illegible]/- per sq. feet

SANCTIONED.
To be read in conjection with
Memo No. 3574-91/Dt. 13-04-2023 Senior Town Planner
Valid upto - 12-07-2023
Hisar Circle-cum-
Chairman Building Plan
Approval Committee

ARCHITECTS

DESIGN CONSULTANT

Nidhi Tiwary
ARCHITECT
H 012 EXPRESS, M2
SECTOR 1 MANESAR
GURUGRAM
HARYANA
122052
tel. 9818691530
email
nidhitiwary67@gmail.com

PROJECT:

PROPOSED BUILDING PLAN OF COMMERCIAL SITE FOR AN AREA MEASURING 0.7892 ACRES IN INDUSTRIAL PLOTTED COLONY OVER AN AREA MEASURING 15.90625 ACRES (LICENCE NO .151 OF 2022 DATED 29/09/22) IN SECTOR -1-A DISTT. SIRSA BEING DEVELOPED BY MANSOON BUILDWELL PVT. LTD.

OWNER'S SEAL & SIGNATURE

For Monsoon Buildwell Private Limited

Director

ARCHITECT'S SEAL & SIGNATURE

NIDHI TIWARY
COLOGNE (GERMANY)

APR.-2022.	Scale : 1:100	
Drawing Title:- SECTIONS & ELEVATIONS		Drawing No:- T-05

6